


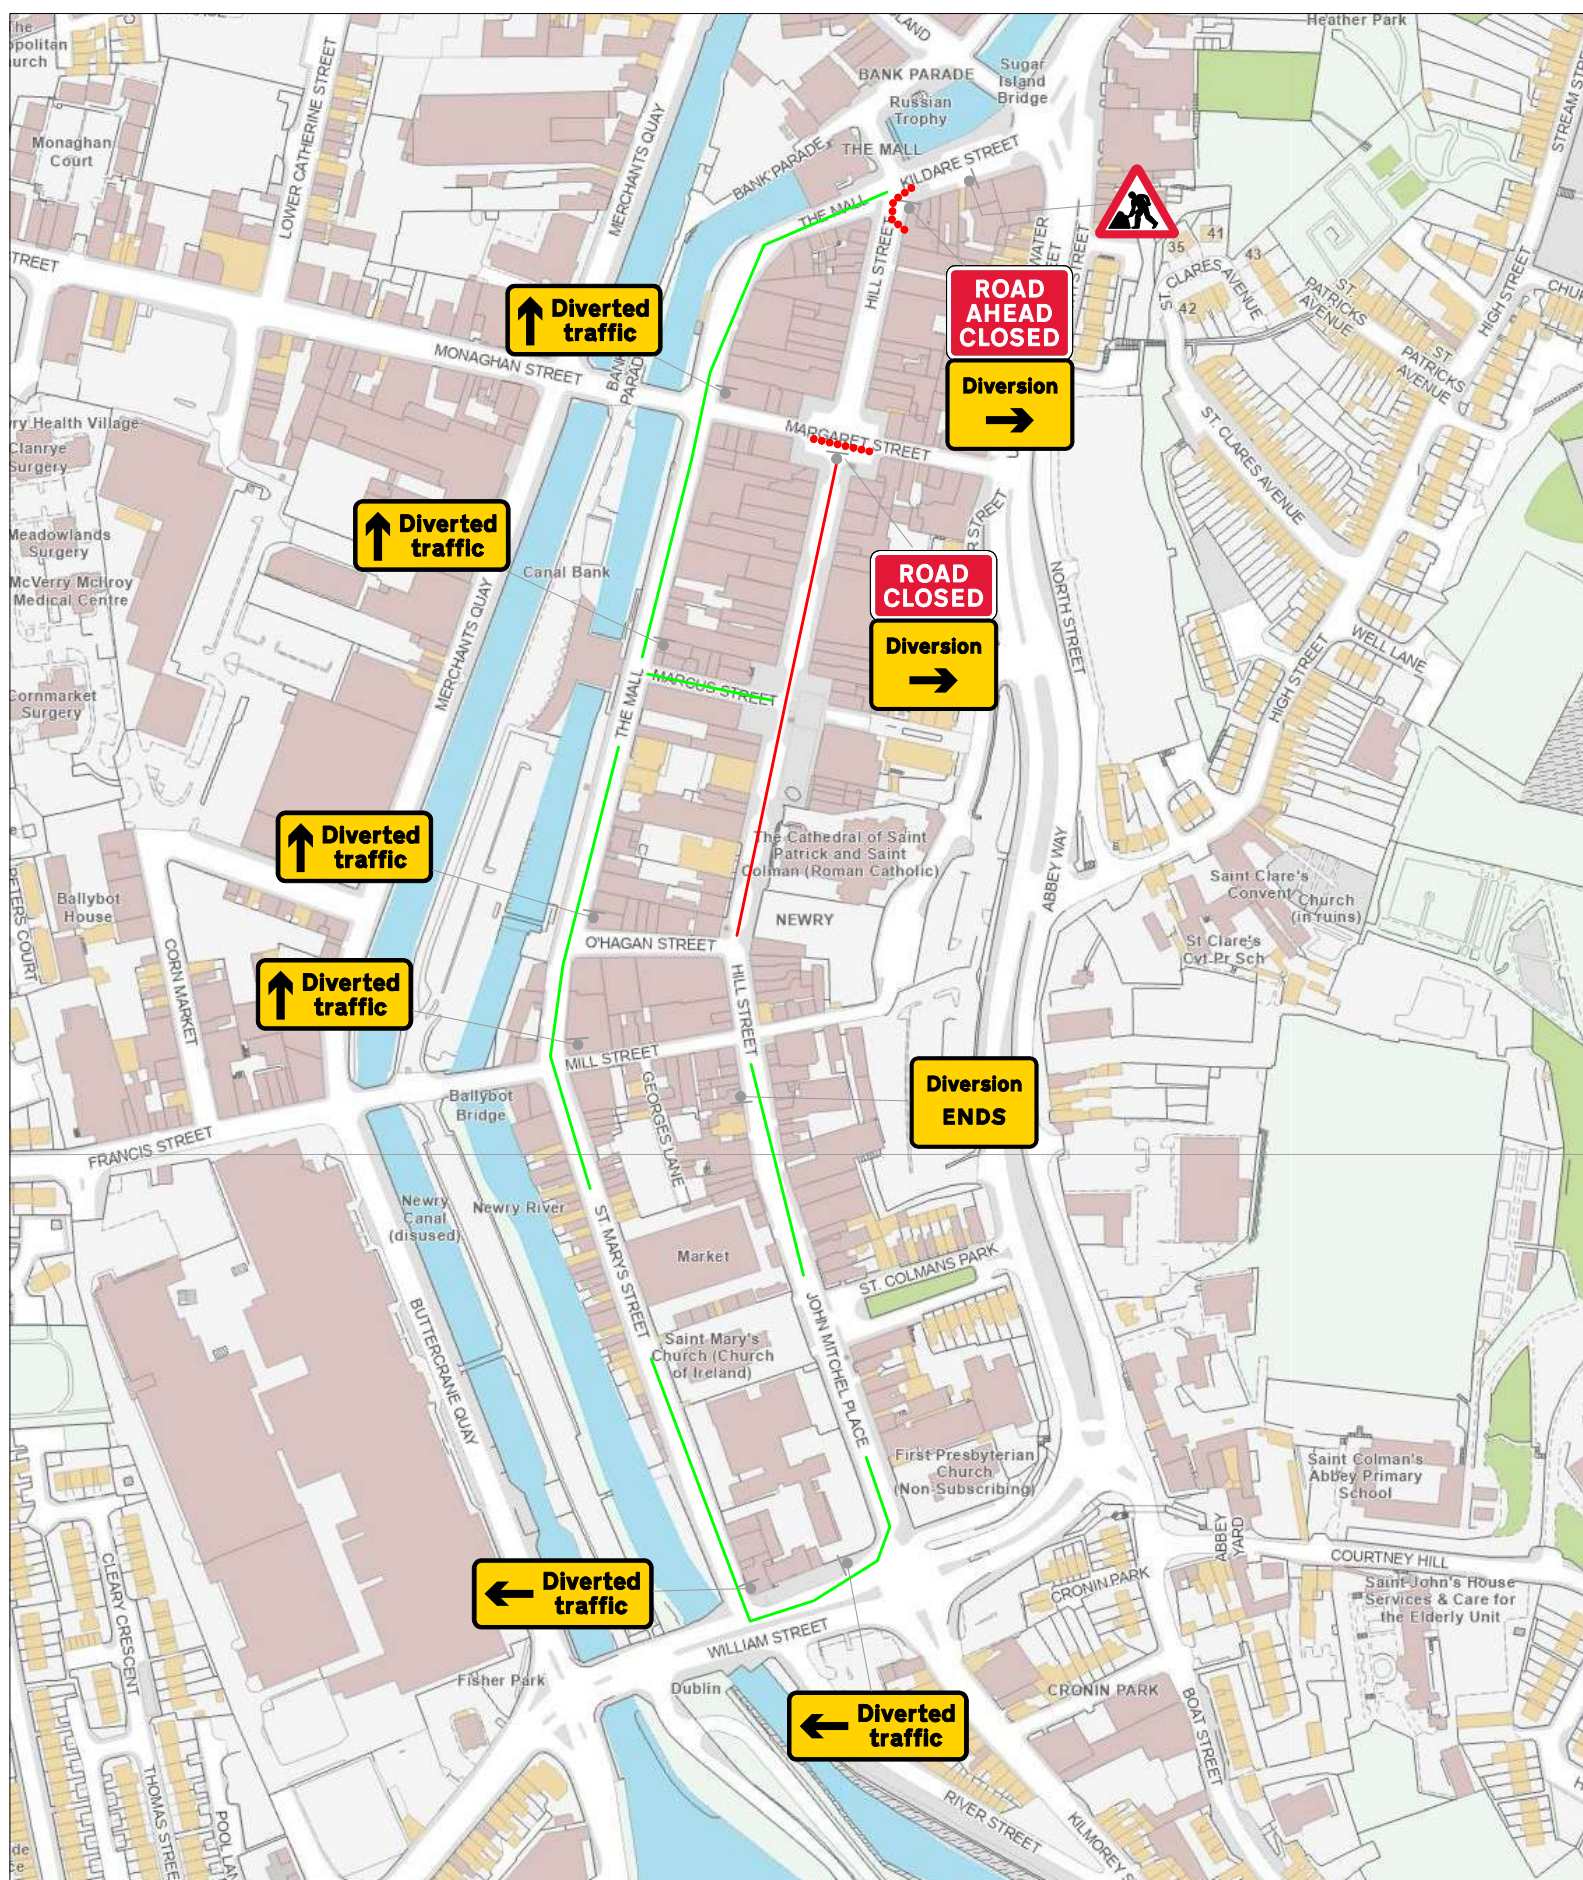

	3 Blacks Lane Ballynahinch Co. Down BT24 8UT TEL: 02897565892	Hill Street Newry		Client/Project NMDDC - Christmas Event Drawn By: Sam Annett Scale: Not To Scale	Drg No. TM-01 Original Drawing Size A3
--	---	--------------------------------	--	--	---