


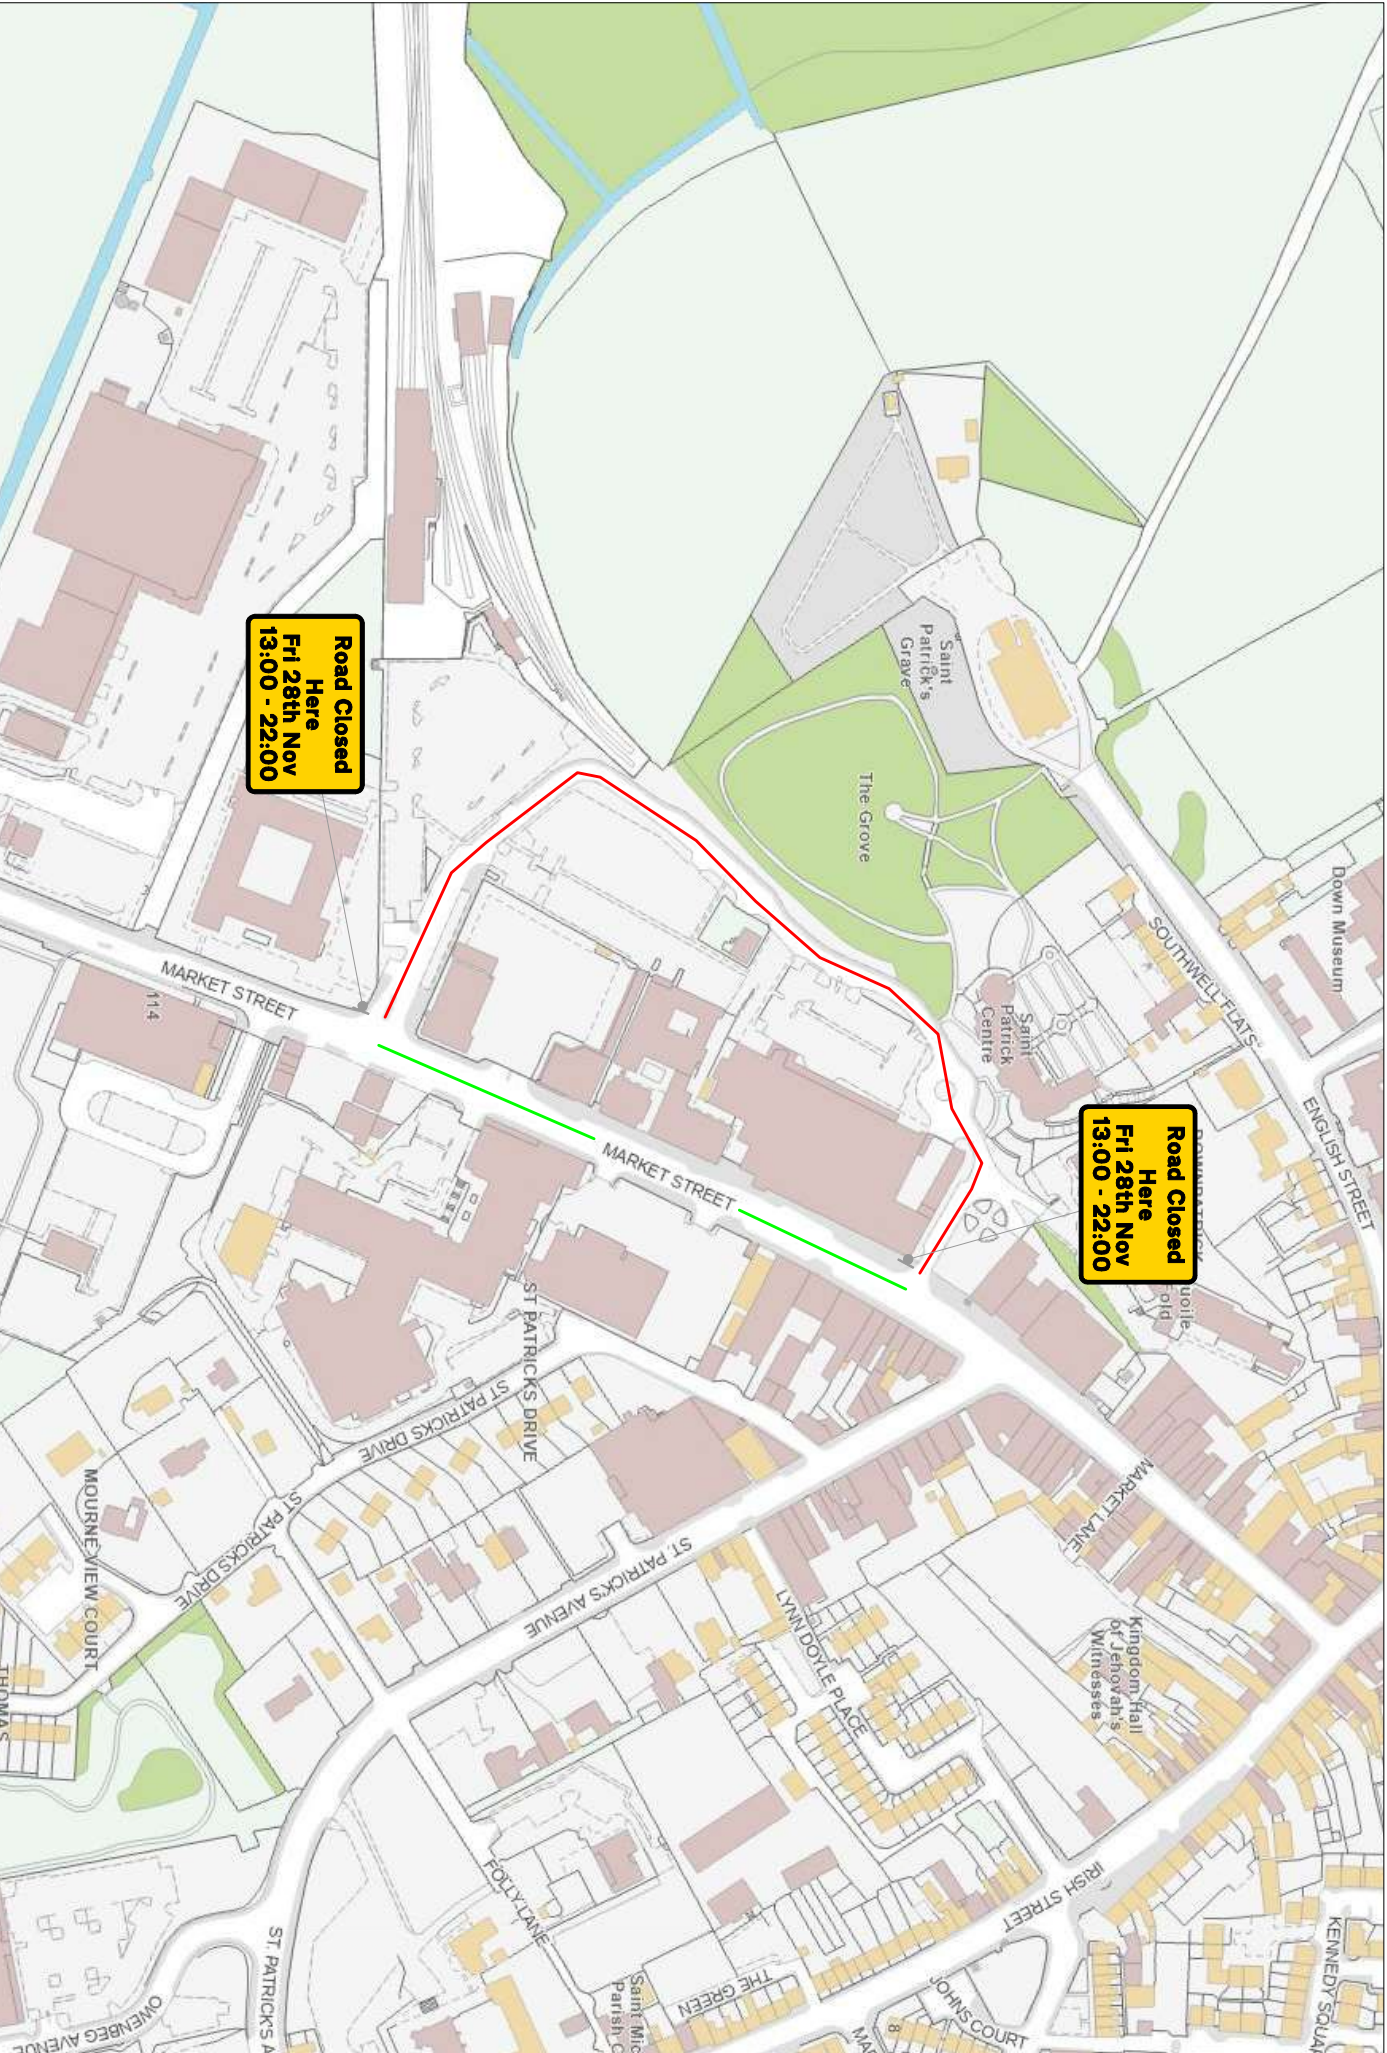

Road Closed
Here
Fri 28th Nov
13:00 - 22:00

Road Closed
Here
Fri 28th Nov
13:00 - 22:00



3 Blacks Lane
Ballynahinch
Co. Down
BT24 8UT
TEL: 02897565892

Market Square Downpatrick



Client/Project NMDDC - Christmas Event		Dwg No. TM-Infos
Drawn By: Sam Arnett		Original Drawing Size A3
Scale: Not To Scale		

- Notes:
- Installation, maintenance & removal of traffic management will be carried out by Lantry approved operators who have achieved Sector Scheme training in accordance with Chapter 9 of the Traffic Signs Manual
 - All signs will comply with traffic sign regulations in general directions (TSRD) 2002.
 - All traffic management vehicles installing, maintaining & removing TM to be a conspicuous colour, have a 360 degree amber beacon and displaying HIGHWAY MAINTENANCE along with chevrons on the rear