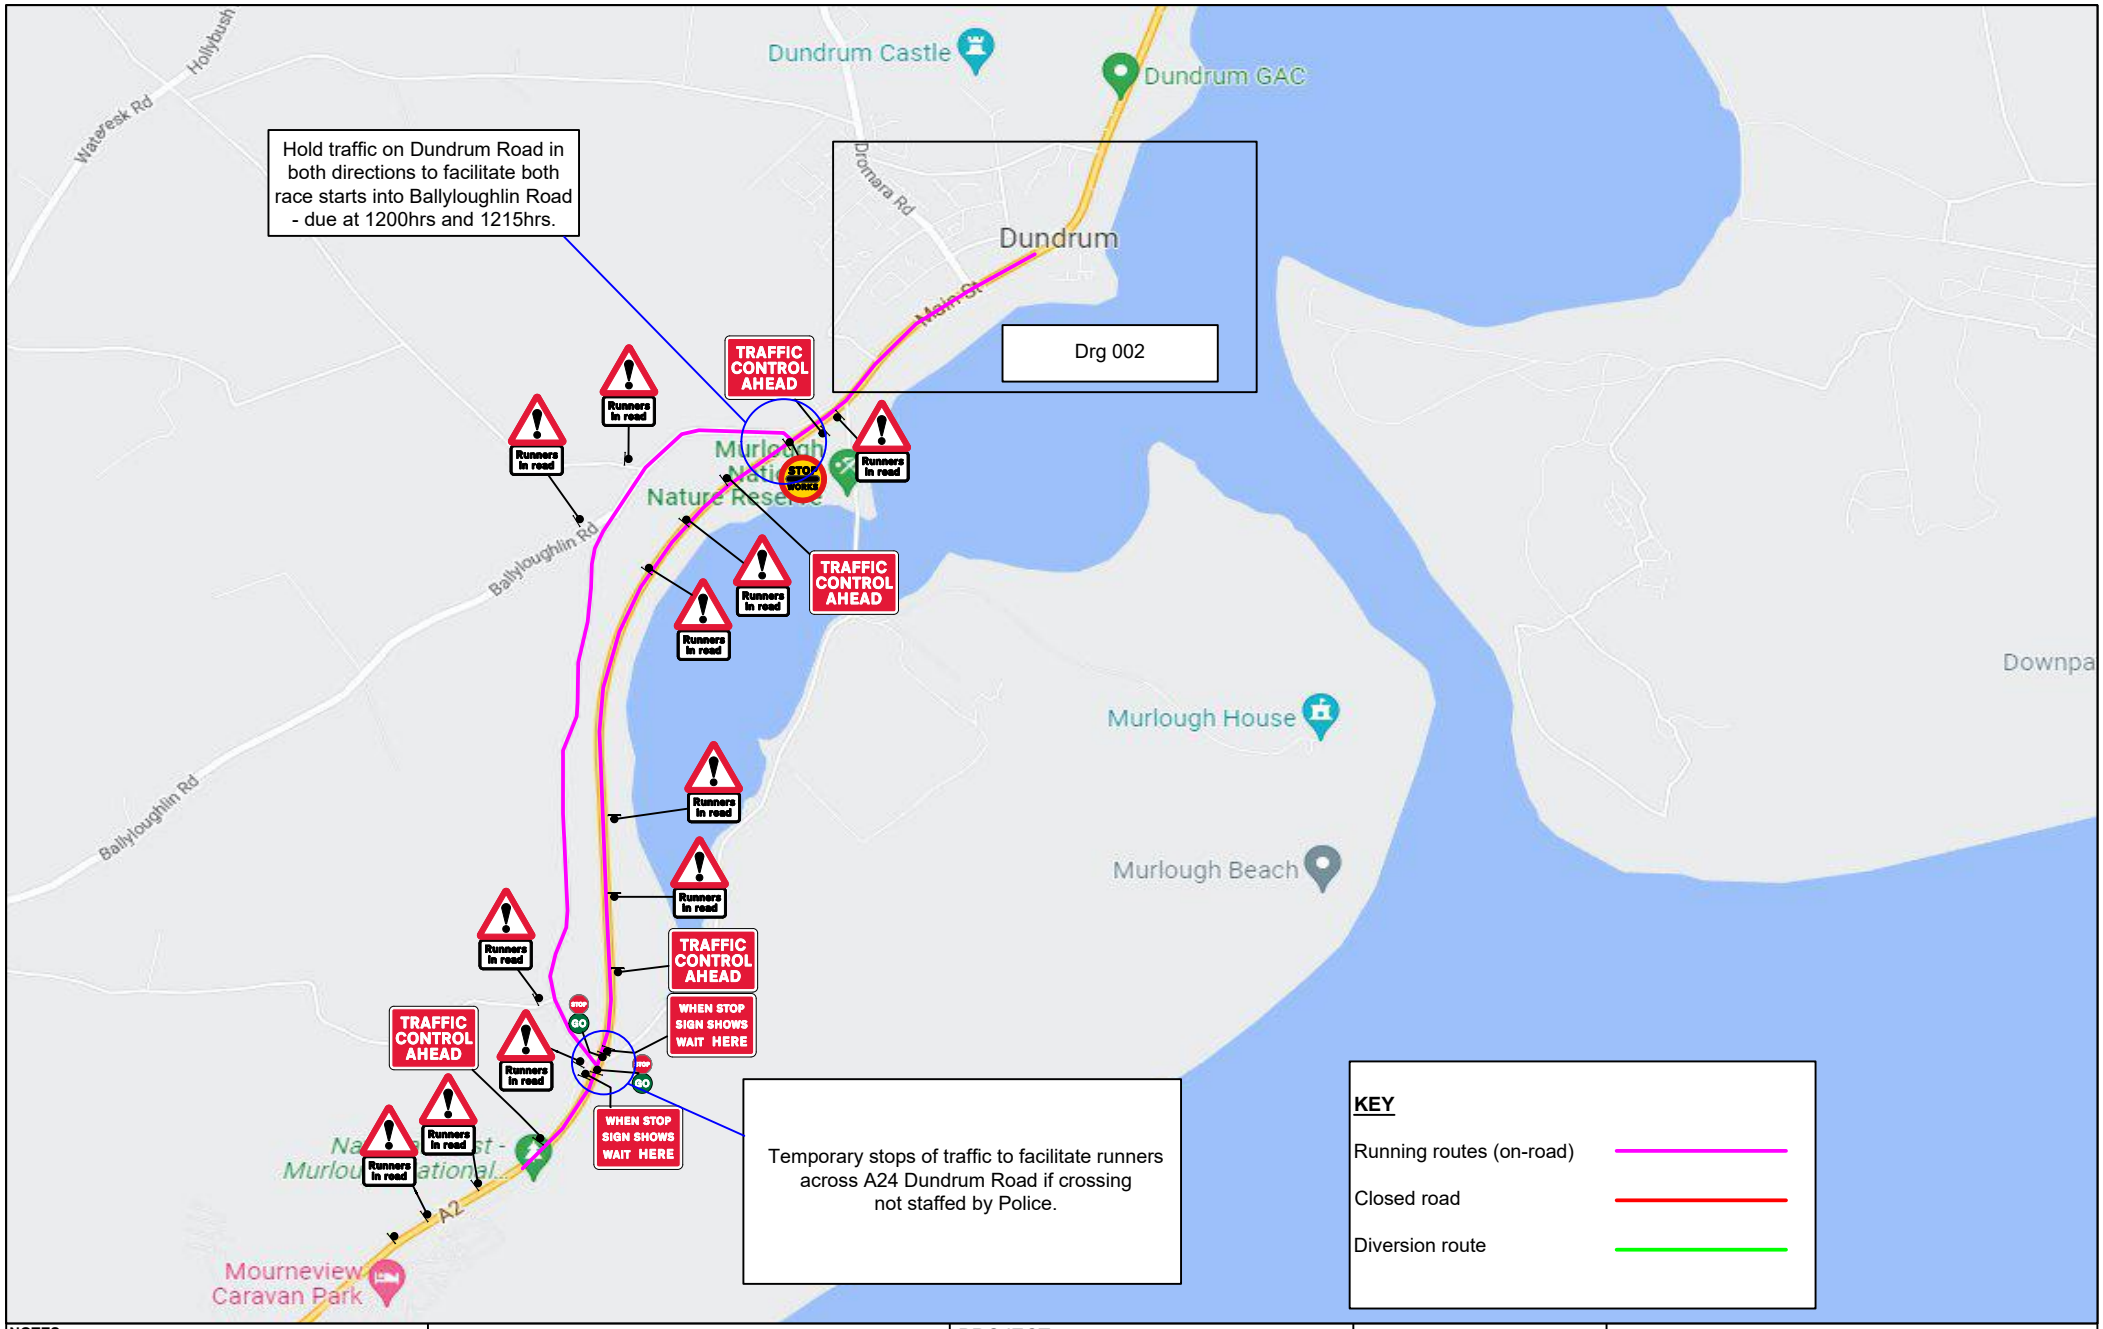

NOTES:
1. All traffic management to be in accordance with Chapter 8 of the Traffic Signs Manual.
2. All signs will comply with Traffic Sign Regulations in General Directions (TSRGD) 2002
3. Installation, maintenance and removal of traffic management will be carried out by Lantra approved operatives who have achieved Sector Scheme 12D training.

Gr8 Dundrum Run

A2 Dundrum Road

PROJECT
Murlough Athletics Club

DRAWN W McAleese

SCALE Not to scale | DIMENSIONS Metres

Drg No.
001

Original Drawing Size A3

GREEN TOWN TRAFFIC MANAGEMENT LTD.
221a Hillhall Rd
Lisburn
Co.Antrim
BT27 5JA
Tel.02892662077