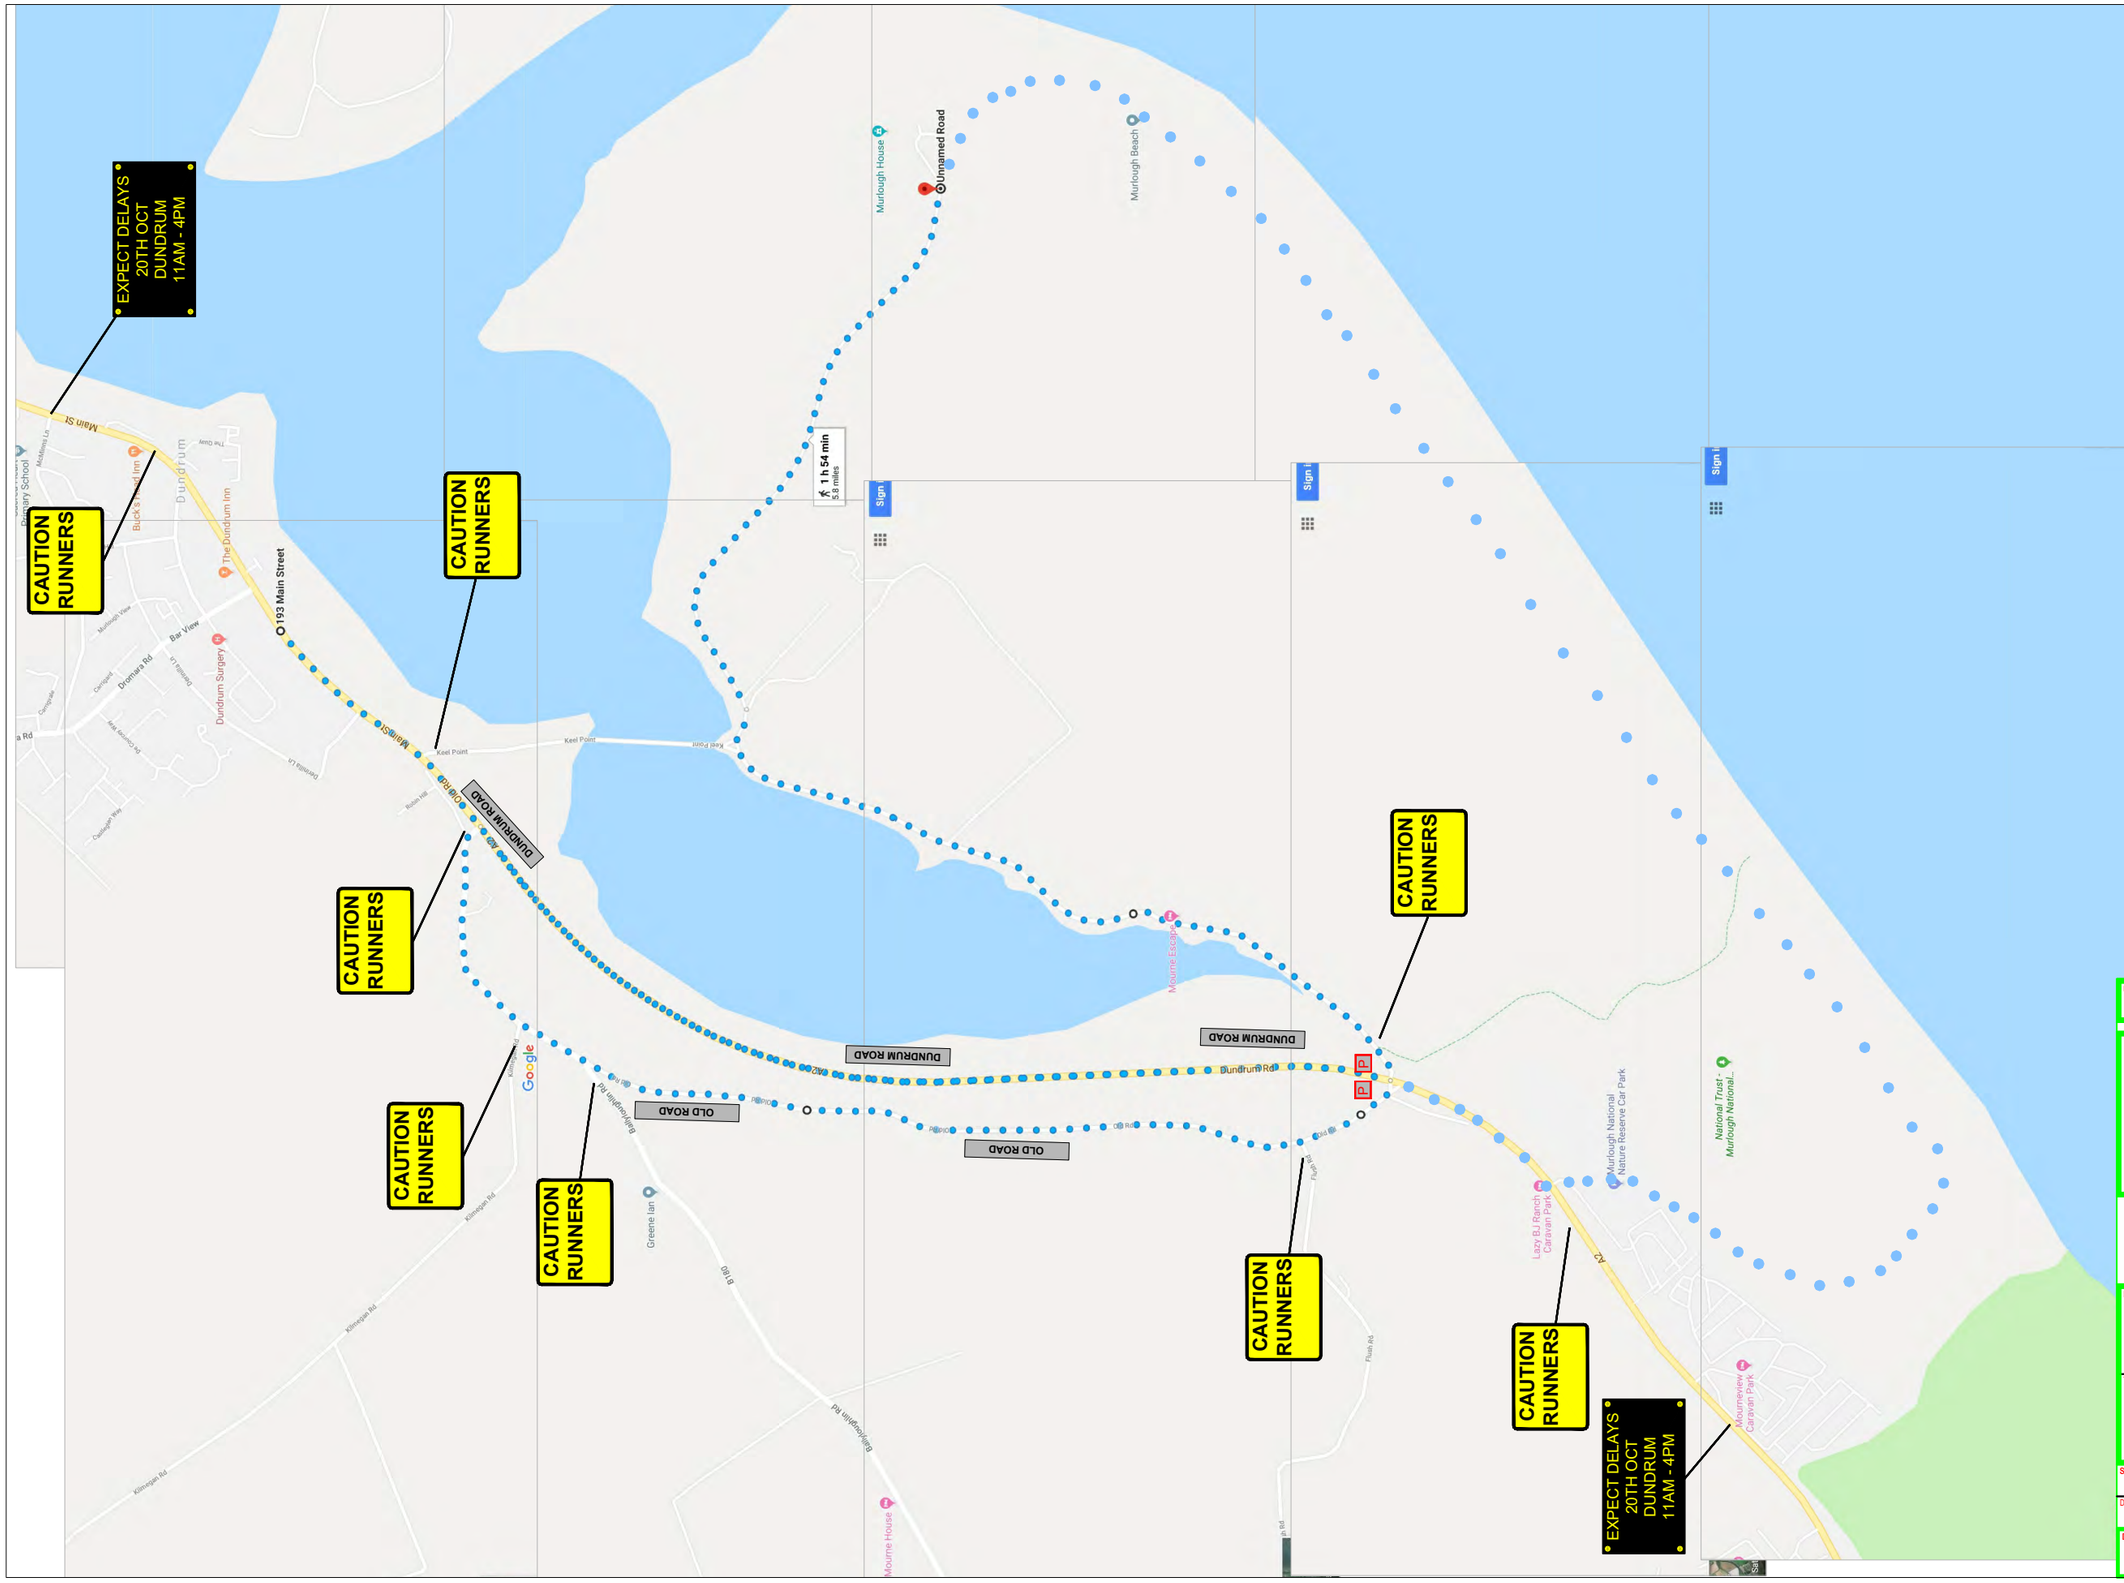


P POLICE

CAUTION RUNNERS ADVANCE NOTICE SIGNS

X
X
X

VMS - MATRIX SIGN

DRAWING STATUS: REVIEW

PROJECT: GR8 DUNDRUM RUN

TITLE: OVERVIEW MAP
ROUTE - WARNING SIGNAGE

| SCALE | DATE | DRAWN BY | | | SHT |
|---|---|---|---|---|---|
| N.T.S | 28TH AUG 18 | SH | | | A3 |

DESIGNED BY: EVENT ORGANISER

DRAWING No.: GR8 DUNDRUM RACE 001

REV.: 0




DRAWING STATUS
REVIEW

PROJECT
GR8 DUNDRUM RUN

TITLE
OVERVIEW MAP
ROUTE - WARNING SIGNAGE

| SCALE | DATE | DRAWN BY | | | SHT |
|---|---|---|---|---|---|
| N.T.S | 28TH AUG 18 | SH | | | A3 |

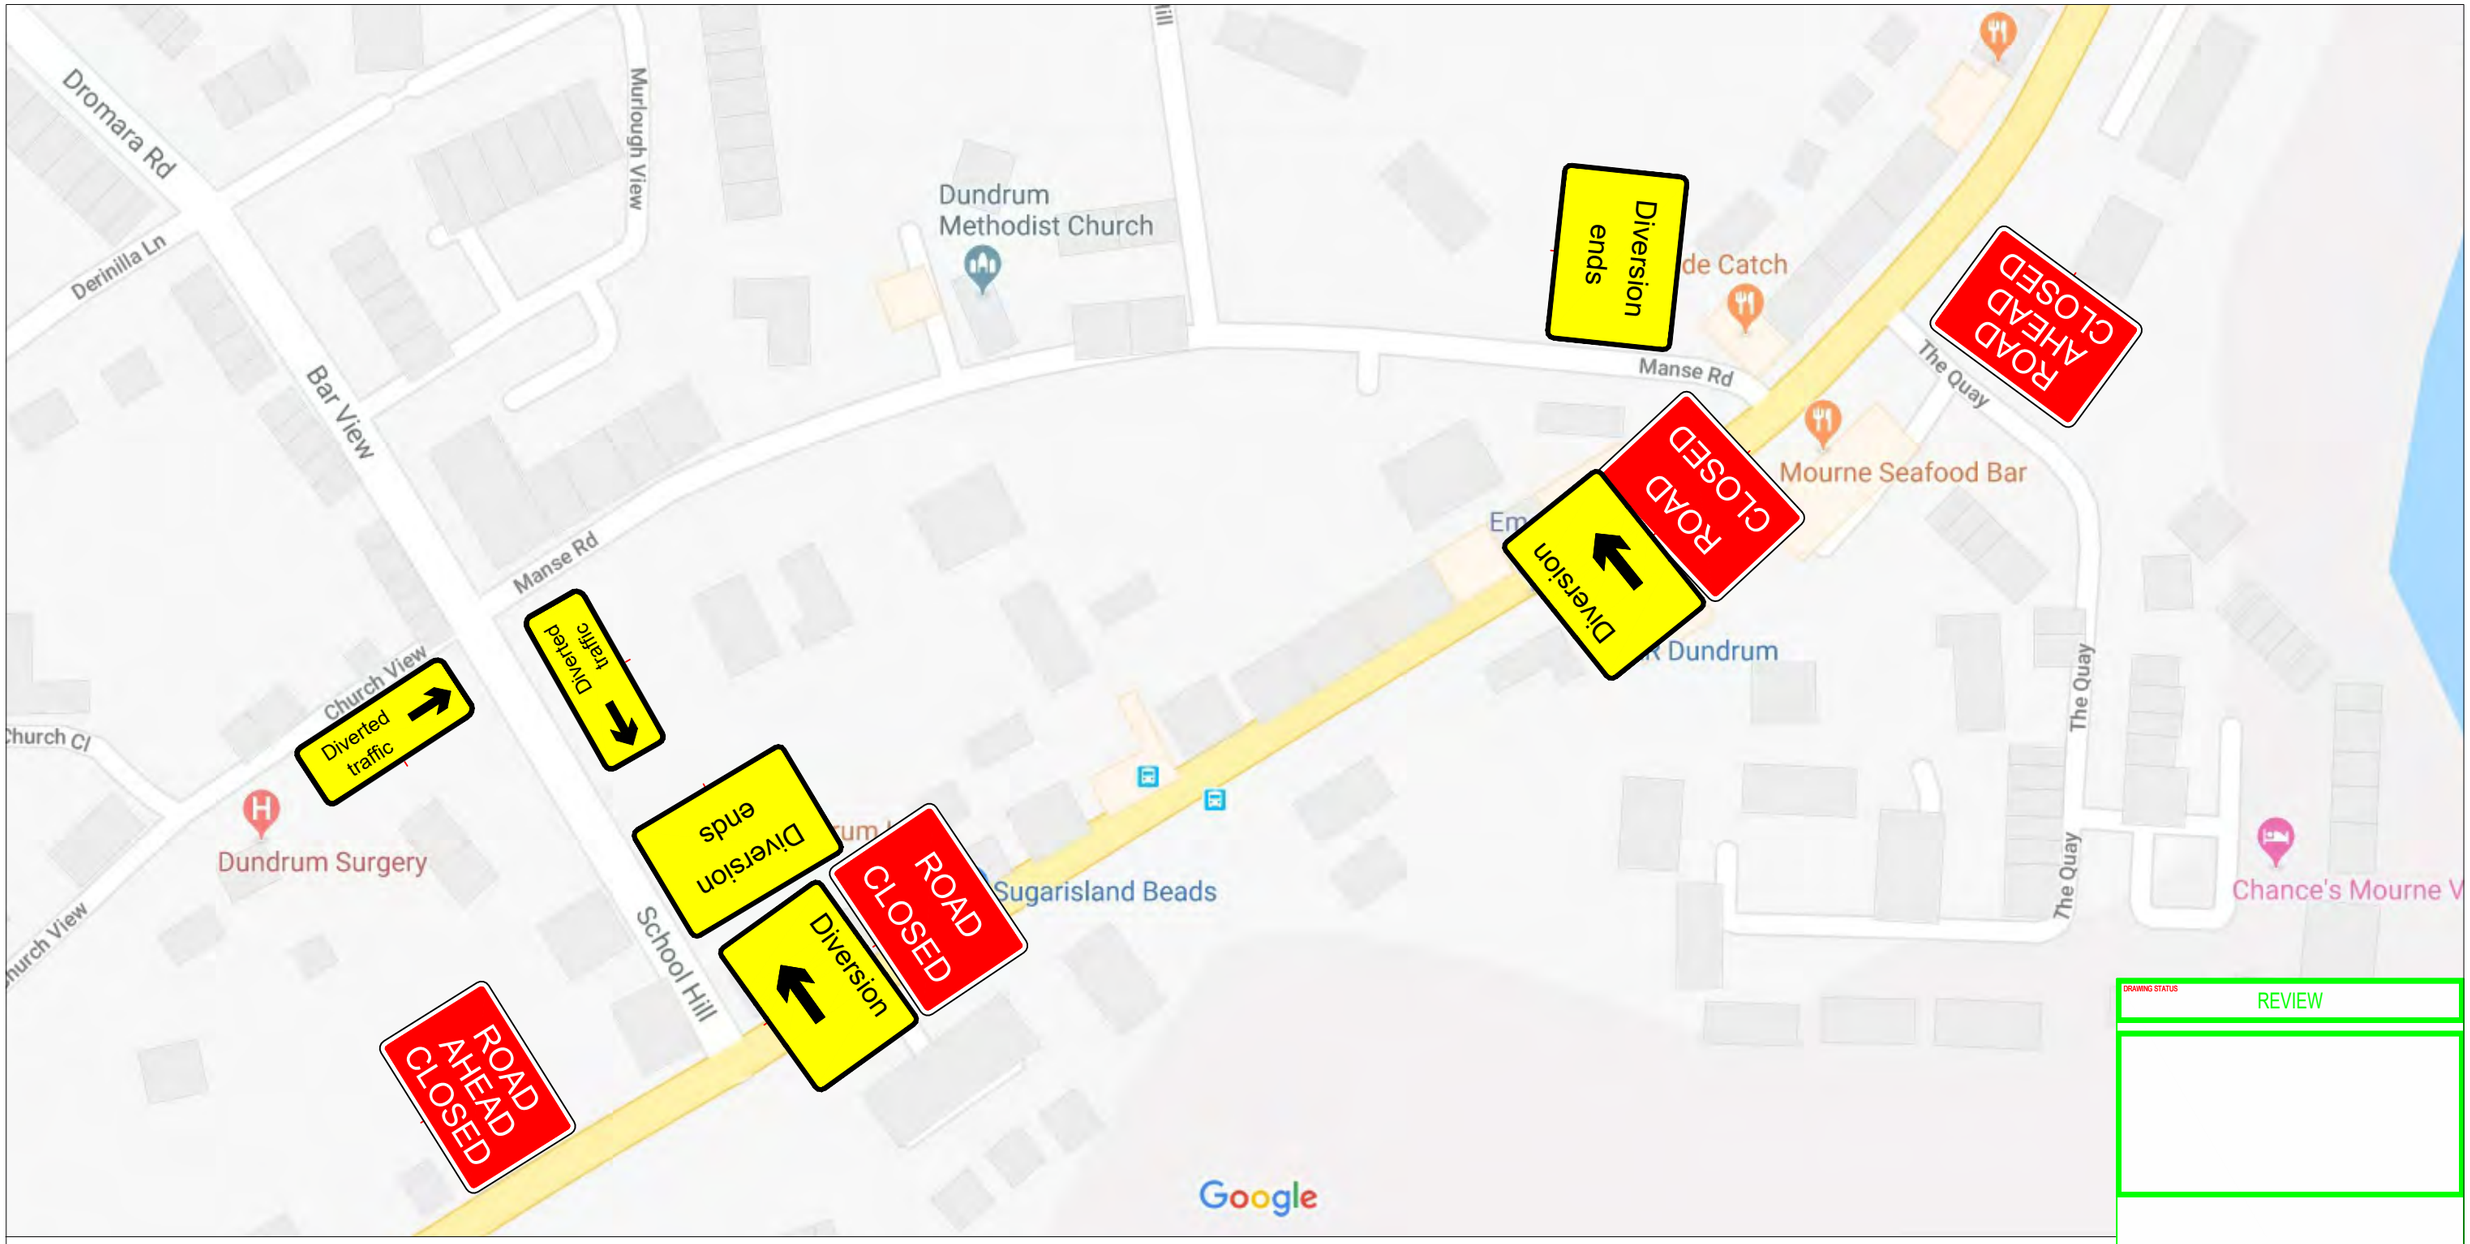DESIGNED BY
EVENT ORGANISER

| DRAWING No. | REV. |
|---|---|
| GR8 DUNDRUM RACE 002 | 0 |